

◆ RESIDENCE 01

Tulip

1 BEDROOM · NET AREA 850 SFT




TULIP
1 - BED UNIT
850 SQ FT

Indicative layout, not to scale. Areas are net, as sold. Furniture for illustration only.

FIVE BY YUKON

Sunflower

2 BEDROOMS · NET AREA 1,062 SFT

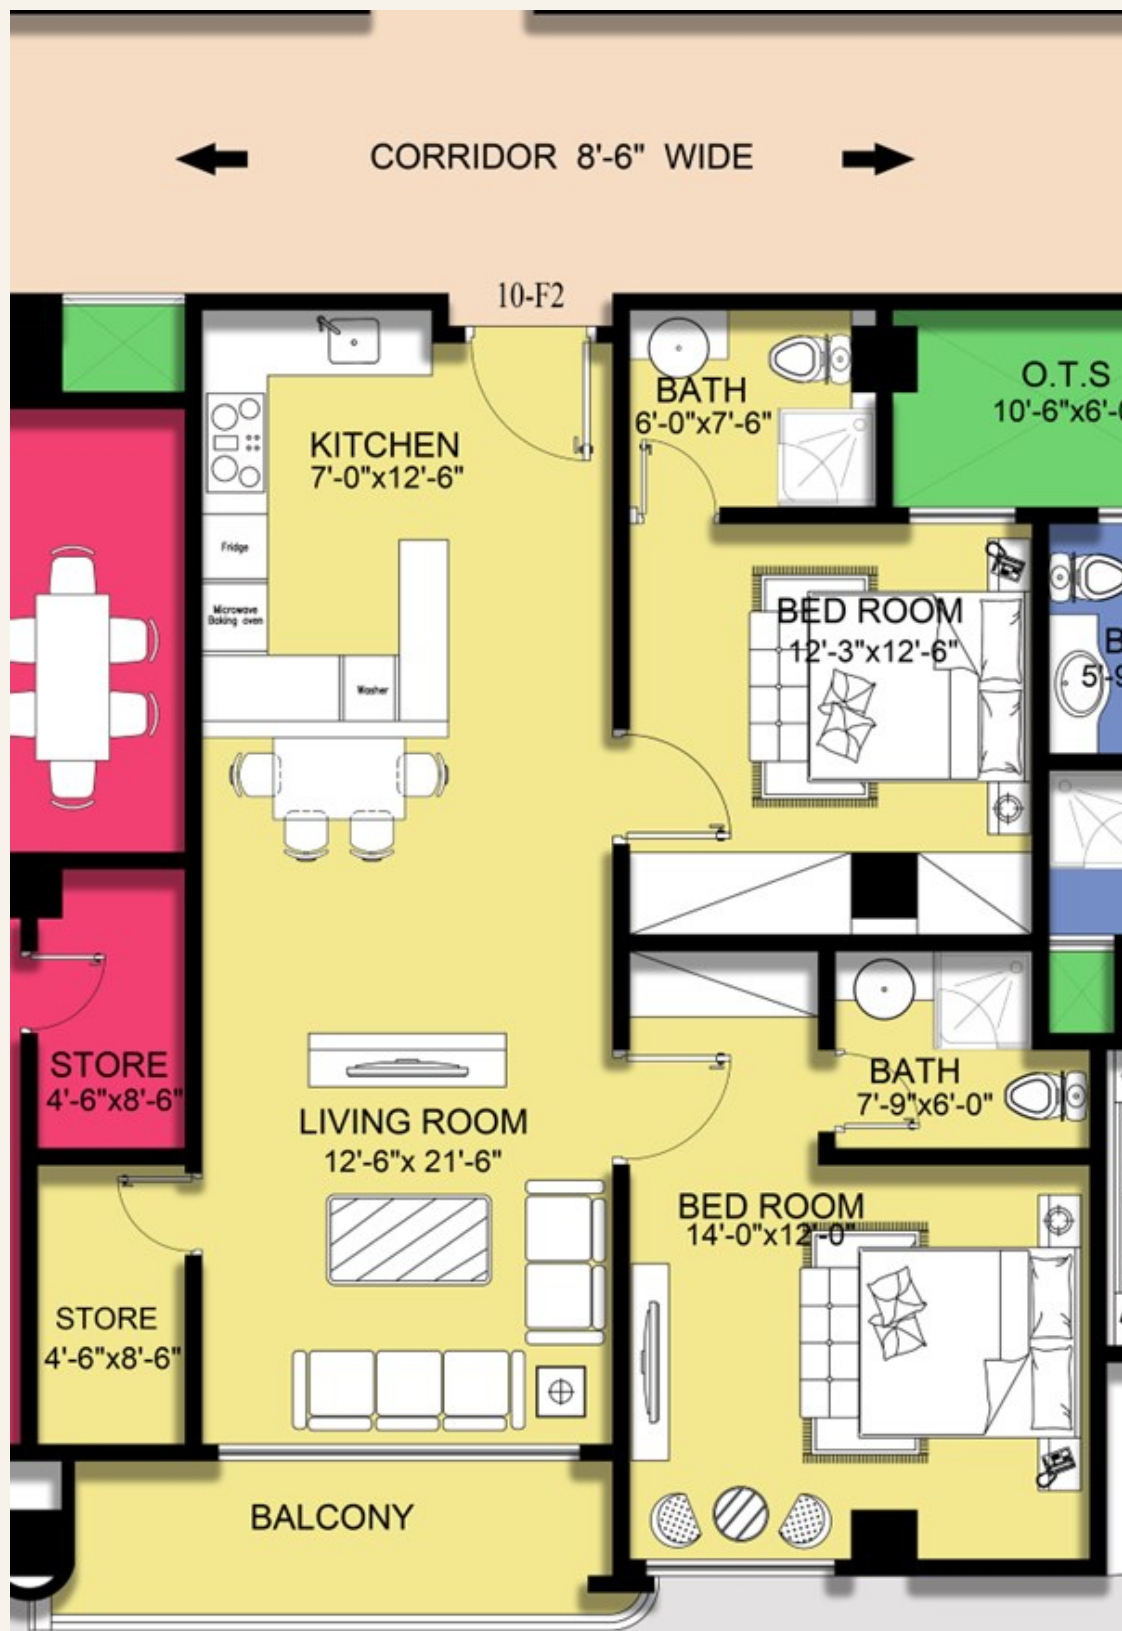

Indicative layout, not to scale. Areas are net, as sold. Furniture for illustration only.

◆ RESIDENCE 03

Daisy

2 BEDROOMS · NET AREA 1,100 SFT



Indicative layout, not to scale. Areas are net, as sold. Furniture for illustration only.

FIVE BY YUKON

◆ RESIDENCE 04

Lavender

2 BEDROOMS · NET AREA 1,120 SFT



Indicative layout, not to scale. Areas are net, as sold. Furniture for illustration only.

FIVE BY YUKON

◆ RESIDENCE 05

Carnation

2 BEDROOMS · NET AREA 1,185 SFT



Indicative layout, not to scale. Areas are net, as sold. Furniture for illustration only.

FIVE BY YUKON

◆ RESIDENCE 06

Lotus

2 BEDROOMS · NET AREA 1,190 SFT



Indicative layout, not to scale. Areas are net, as sold. Furniture for illustration only.

FIVE BY YUKON

◆ PENTHOUSE 01

Iris

2 BEDROOMS · DUPLEX · NET AREA 1,985 SFT



LOWER LEVEL — 8TH FLOOR



UPPER LEVEL — 9TH FLOOR

Indicative duplex layout, not to scale. Areas are net, as sold.

FIVE BY YUKON

◆ PENTHOUSE 02

Sunflower

2 BEDROOMS · DUPLEX · NET AREA 1,590 SFT



LOWER LEVEL — 8TH FLOOR



UPPER LEVEL — 9TH FLOOR

Indicative duplex layout, not to scale. Areas are net, as sold.

FIVE BY YUKON

◆ PENTHOUSE 03

Aster

3 BEDROOMS · DUPLEX · NET AREA 2,200 SFT



LOWER LEVEL — 8TH FLOOR



UPPER LEVEL — 9TH FLOOR

Indicative duplex layout, not to scale. Areas are net, as sold.

FIVE BY YUKON

Ground Floor

1-BED × 2 · 2-BED × 5 · 3-BED × 2



Indicative floor plate, not to scale.

Typical Floor · 2nd–7th


1-BED × 2 · 2-BED × 7 · 3-BED × 2



Indicative floor plate, not to scale.

8th Floor

1-BED × 2 · 2-BED × 3 · 3-BED × 2 · PENTHOUSE (LOWER)

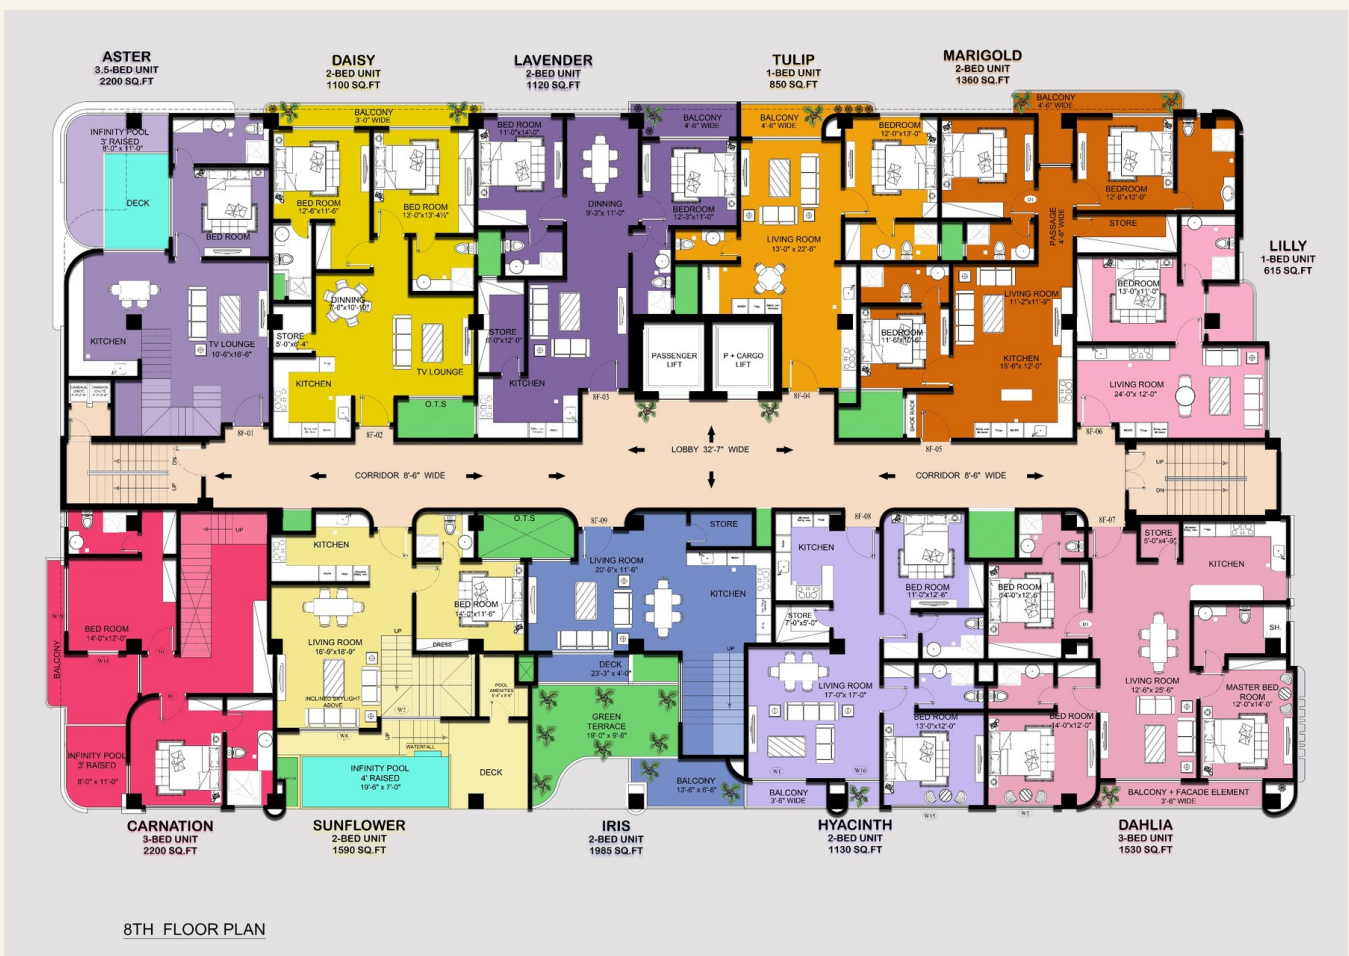

Indicative floor plate, not to scale.

9th Floor

1-BED × 1 · 2-BED × 3 · 3-BED × 1 · PENTHOUSE (UPPER)



Indicative floor plate, not to scale.